FilmL.A., Inc.
6255 W Sunset Blvd, 12th Floor
Hollywood, CA 90028
t: (213)977-8600 - f: (213)977-8601
www.filmla.com

Summary Information

Permit No: F00159242-G **Type of Permit:** FILMING **Release Date:** 12/11/2019

Production Company	CBS TV STUDIOS A DIVISION OF CBS STUDIOS INC
Insured Company Name	CBS TV STUDIOS A DIVISION OF CBS STUDIOS INC
Contact Phone No. 1	(323) 960 3410
Contact Phone No. 2	
Fax	5254 MELROSE AVE, SUITE 307-D
Address	LOS ANGELES, California 90038
Production Title	DEAD TO ME #209-210
Type of Production	TV Drama

Producer	Joe Hardesty
Director	TBD TBD
1st AD	Michael Chandler
Production Manager	Buddy Enright
FilmL.A. Coordinator	Sarah Neubauer
Location Manager	Darrin Cummings
Primary Phone	Mobile - 818-267-9942
Secondary Phone	Office - 323-433-2001
Location Assistant	n/a n/a
Primary Phone	Mobile - 555-555-5555
Secondary Phone	

Fees

Total Permit Fee	$0.00
Number of Locations	1

NOT A PERMIT

FilmL.A., Inc.
6255 W Sunset Blvd, 12th Floor
Hollywood, CA 90028
t: (213)977-8600 - f: (213)977-8601
www.filmla.com

Summary Information

Location

Permit Number F00159242-G
Production Company CBS TV STUDIOS A DIVISION OF C...
Insured Company CBS TV STUDIOS A DIVISION OF C...
Production Title DEAD TO ME #209-210

Location Manager Darrin Cummings
Primary Phone Mobile - 818-267-9942
Secondary Phone Office - 323-433-2001

Location Address Cromwell Ave & Inverness Ave, Los Angeles, CA, 90027

Location Type Intersection

Prep Dates 12/10/2019 - 12/10/2019 07:00 - 22:00 1 day

Film Dates 12/11/2019 - 12/11/2019 05:00 - 20:00 1 day
12/12/2019 - 12/12/2019 11:00 - 17:00 1 day

Open or Closed to the Public Closed

Generic Conditions **THE CONSUMPTION OF ALCOHOLIC BEVERAGES AND THE USE OF DRUGS, INCLUDING MARIJUANA, ON LOCATION BY ANY CAST, CREW, OR INVITED GUESTS IS STRICTLY PROHIBITED.**
*LA CITY AND/OR LA COUNTY FIRE CHECKLIST ATTACHED TO FINAL PERMIT. THE PERMITTEE IS RESPONSIBLE FOR COMPLETING CHECKLIST PRIOR TO FILMING ACTIVITY AT THIS LOCATION. NON COMPLIANCE MAY RESULT IN ASSIGNMENT OF A FIRE OFFICER.
*LAFD UFSO: Company must contact FilmL.A. for extension of the Uniformed Fire Safety Officers' hours. During normal business hours, UFSO must also inform the LAFD Film desk of the extension.
Community Survey Obtained
CROSSOVERS/CABLING ACROSS STREET II: Signage indicating "BUMPS AHEAD" required and a minimum of one LAPD officer will be required to be posted at crossover.
Equipment staging and vehicles may park on one side of the street only.
Must Maintain 5' Clearance on Sidewalks/Walkways
Must maintain local/emergency access
No cast or crew parking on area streets
No interference with merchant activity.
No Parking in handicap spaces at anytime.
Number of uniformed officers listed on the permit is a minimum requirement. Permittee remains responsible for deploying a sufficient number of uniformed officers to provide traffic and crowd control to ensure the safety of the film crew and the public.

Please see attached documents 159242_FULL_INVERNESS_HILLHURST_ABERDEEN_FULL_CROMWELL_ Layout1 (1).pdf
159242_WB_C1_CROMWELL_INVERNESS_EAST 100'_ Layout1 (1).pdf
159242_WB_C1_CROMWELL_INVERNESS_EAST 100'_ Layout1 (1).pdf

Equipment on Location

Type	Quantity
Cast/Crew vehicles	65
Generator	1
Picture vehicles	2
Stakebed Trucks	1

Personnel on Location

Type	Quantity
Cast	5
Crew	75
LA City UFSO assigned	46612
Off-Duty/Retired LAPD Officer(s)	2

Filming Activities Camera in car; Camera on sticks; Equipment on sidewalk & street; Exterior Dialogue; Intermittent pedestrian control; Intermittent traffic control - 2 minutes standard; Precision driving (within or below posted speed limit only); Walk and talk; Talent crossing street; Requesting to temporarily remove stop signs at corner of Cromwell Ave and Inverness Ave; Temporarily covering "Inverness Ave" street sign; T-bone car accident with stunt drivers 12/11 ONLY; Crossovers across street; Covering stop/limit lines on road on prep day and restoring during strike; Placing generator on E/S Inverness Ave;

Jurisdiction **Political:** Los Angeles City - **Police:** Los Angeles Police **Fire:** Los Angeles City

NOT A PERMIT

FilmL.A., Inc.
6255 W Sunset Blvd, 12th Floor
Hollywood, CA 90028
t: (213)977-8600 - f: (213)977-8601
www.filmla.com

Summary Information — Location

Permit Number F00159242-G
Production Company CBS TV STUDIOS A DIVISION OF C...
Insured Company CBS TV STUDIOS A DIVISION OF C...
Production Title DEAD TO ME #209-210

Location Manager Darrin Cummings
Primary Phone Mobile - 818-267-9942
Secondary Phone Office - 323-433-2001

Council District 04 Department

Thomas Guide Page: 594 **Grid:**

Approvals LOS ANGELES CITY POLICE DEPARTMENT Vincent Aguirre

Coordinator Note RIDER E RELEASES LOCATION

Coordinator Note rider g adds 12/12 as film date. rider fee collected on rider E

Coordinator Note SPOT CHECK FOR 12/12 ONLY PER INSPECTOR MOREL 12/11

Parking

Base Camp
Location Type : Other Location
Boy Scout Road, Griffith Park, CA, 90027

Crew Parking
Location Type : Other Location
RIVERFRONT STAGES
3061 Treadwell St, Los Angeles, CA, 90065

Parking Notes
Base camp: Boy Scout Rd
12/11, 0400 - 2000

NOT A PERMIT

Permit #F00159242-G

FILM LA COORDINATOR: SARAH NEUBAUER
FILM LA PERMIT # F-159242

CLOSURE INFO:

FULL CLOSURE OF INVERNESS AVE, HILLHURST-ABERDEEN AVE
FULL CLOSURE OF CROMWELL AVE, INVERNESS-COMMONWEALTH AVE
12/11, 0500-2000

CBS TV STUDIOS
"DEAD TO ME"
LOCATIONS CONTACT:
KATIE KING 323-260-477 (4PPS)

GENERAL NOTES:

1. ALL SIGNING, STRIPING, AND TRAFFIC CONTROL DEVICES SHALL CONFORM TO THE CURRENT STATE OF CALIFORNIA DEPARTMENT OF TRANSPORTATION (CALTRANS) STANDARD PLANS AND STANDARD SPECIFICATIONS, CALIFORNIA M.U.T.C.D., AND ANY ADDENDUMS THERTO, AND AS SHOWN ON THESE PLANS.
2. THERE SHALL BE NO INTERFERENCE WITH TRAFFIC SIGNALS OR CROSSWALKS.
3. CONES SHALL BE 28" MINIMUM HEIGHT AND SHALL HAVE REFLECTORIZED SLEEVES FOR NIGHT WORK.
4. POLICE SHALL DIRECT TRAFFIC AS NECESSARY.

LEGEND:

- ADVANCE WARNING SIGN
- SIGN ON TYPE I BARRICADE
- TRAFFIC CONE 28" (REFLECTIVE)
- DETOUR ROUTE
- CLOSURE/WORK AREA

TCP DRAWN BY:
ISMAEL RODRIGUEZ
PACIFIC TRAFFIC CONTROL, INC.
323.981.0600 PH.
LIC # 944488

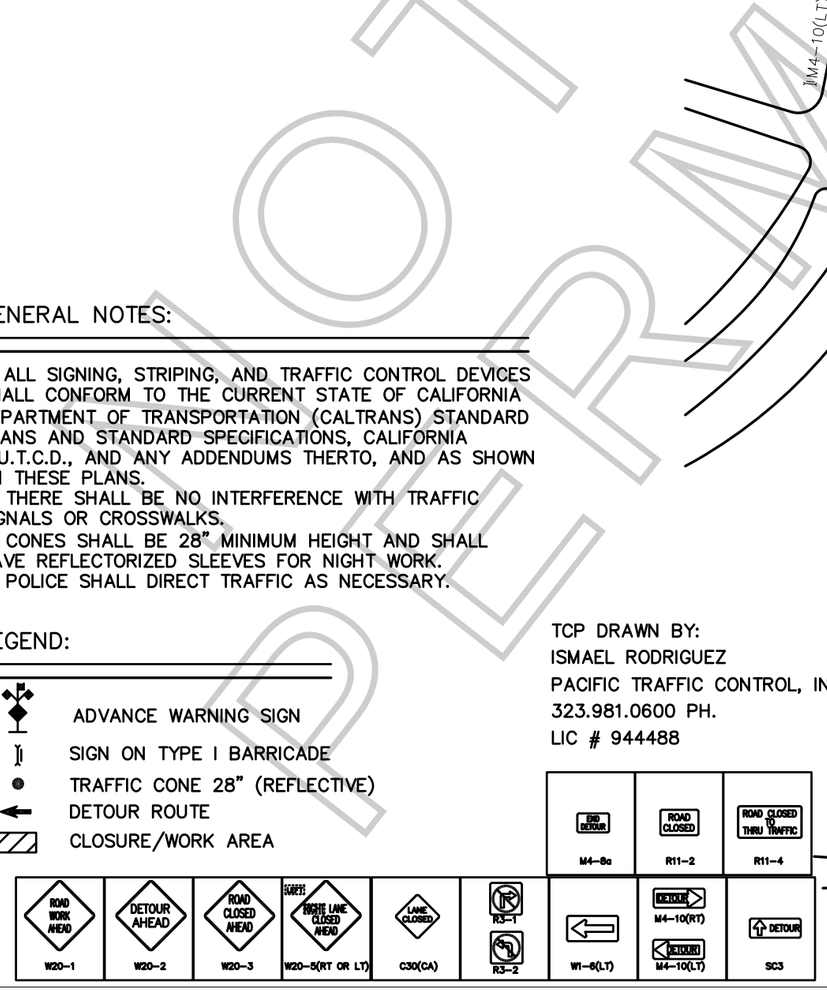

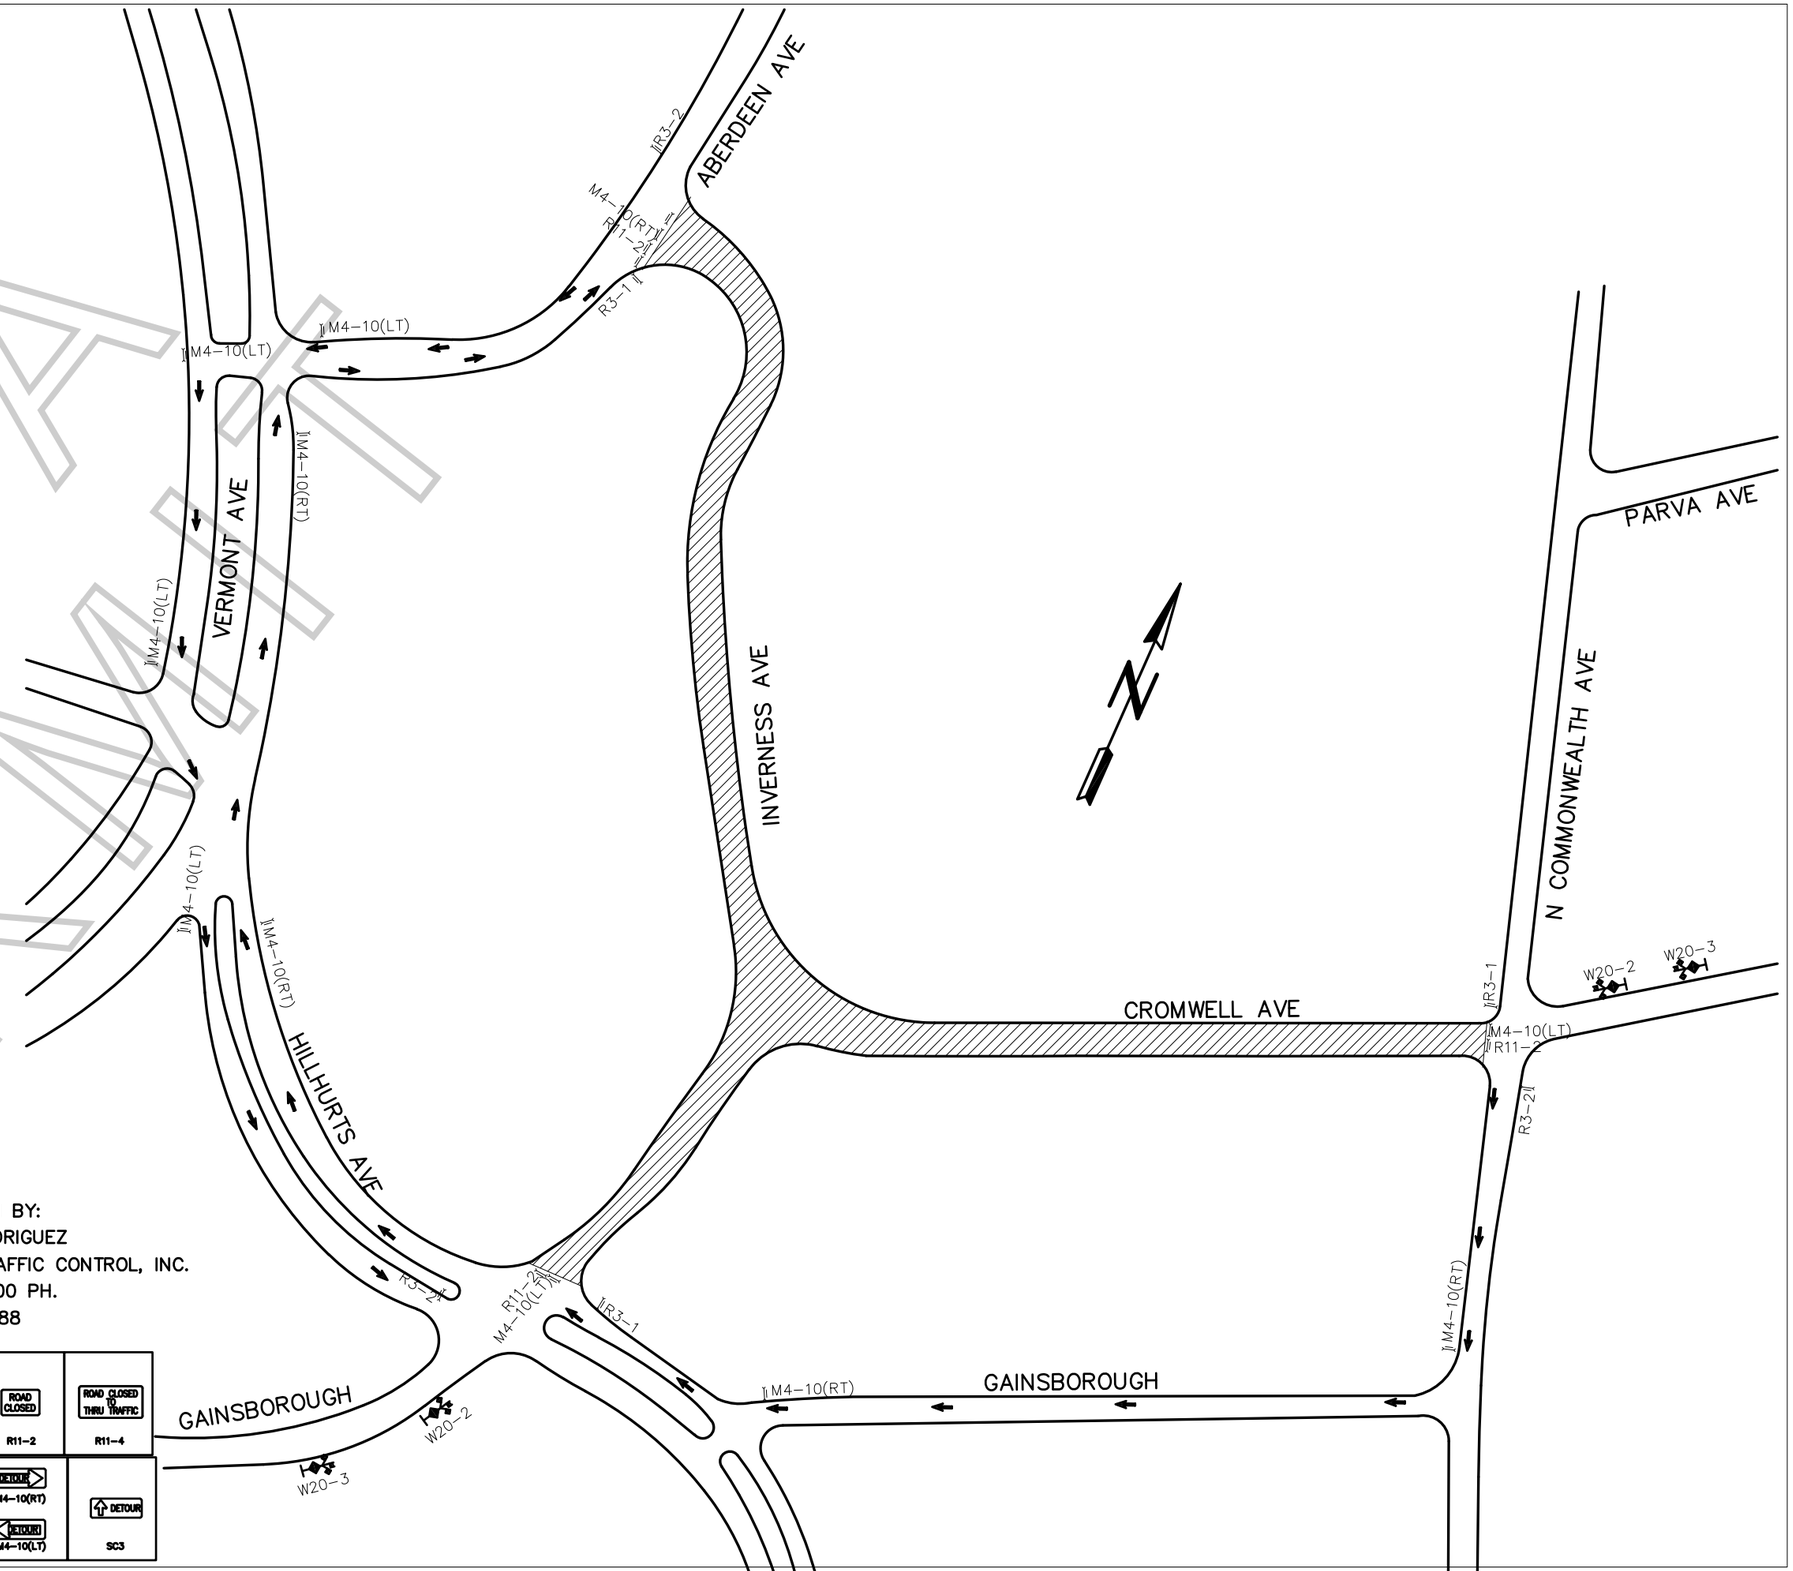

Permit #F00159242-G

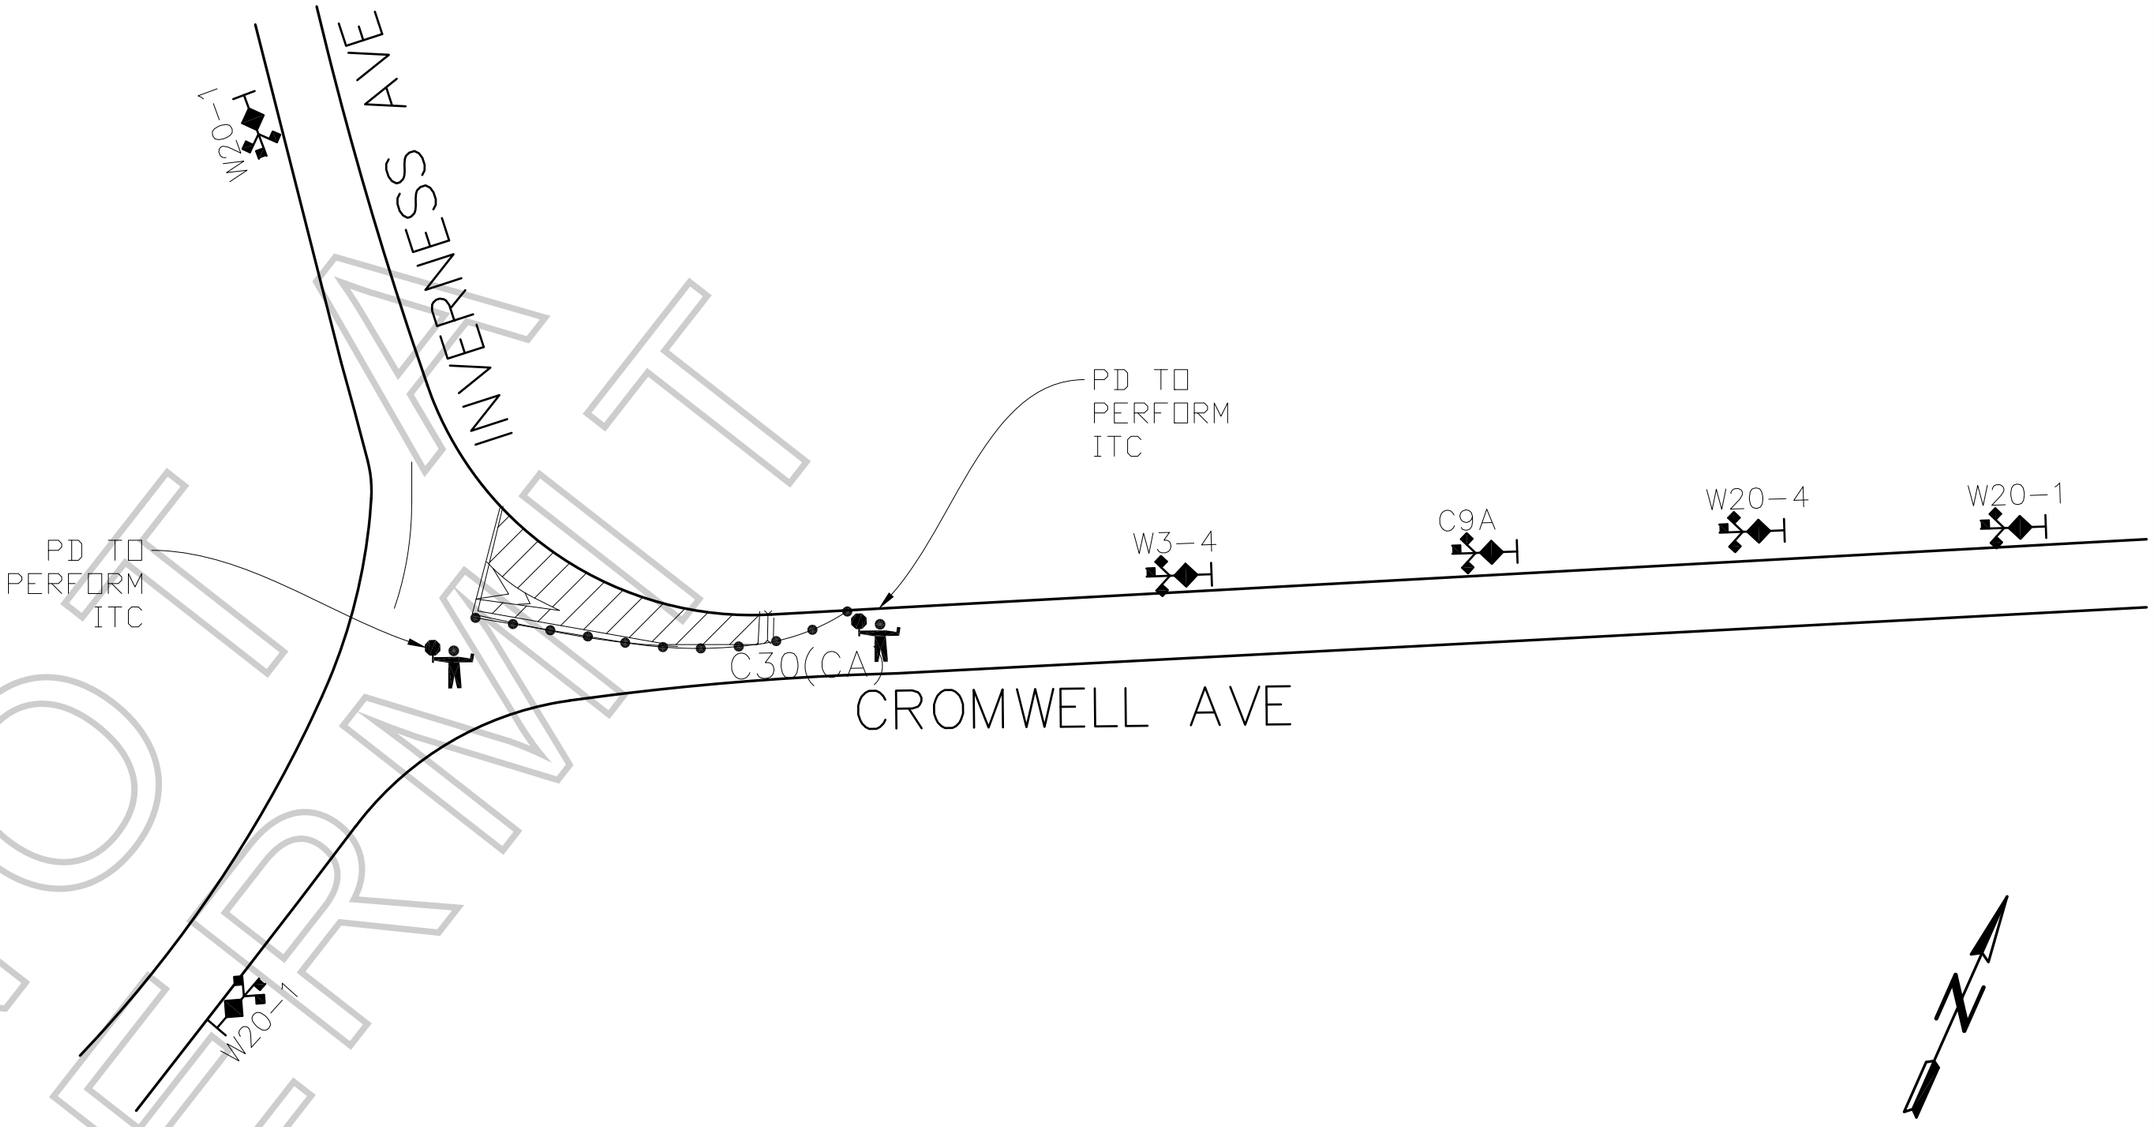

NOT A PERMIT

LEGEND:

- ADVANCE WARNING SIGN
- SIGN ON TYPE I BARRICADE
- TRAFFIC CONE 28" (REFLECTIVE)
- DETOUR ROUTE
- CLOSURE/WORK AREA

ROAD WORK AHEAD	ONE LANE ROAD AHEAD		BE PREPARED TO STOP	LANE CLOSED
W20-1	W20-4	C9A	W3-4	C30(CA)

TCP DRAWN BY:
ISMAEL RODRIGUEZ
PACIFIC TRAFFIC CONTROL, INC.
323.981.0600 PH.
LIC # 944488

FILM LA COORDINATOR: SARAH NEUBAUER
FILM LA PERMIT # F-159242

CLOSURE INFO:

W/B DIRECTIONAL CLOSURE OF CROMWELL AVE, INVERNESS AVE-EAST 100'
12/10, 0800-1500

CBS TV STUDIOS
"DEAD TO ME"
LOCATIONS CONTACT:
KATIE KING 323-260-477 (4PPS)

GENERAL NOTES:

1. ALL SIGNING, STRIPING, AND TRAFFIC CONTROL DEVICES SHALL CONFORM TO THE CURRENT STATE OF CALIFORNIA DEPARTMENT OF TRANSPORTATION (CALTRANS) STANDARD PLANS AND STANDARD SPECIFICATIONS, CALIFORNIA M.U.T.C.D., AND ANY ADDENDUMS THERTO, AND AS SHOWN ON THESE PLANS.
2. THERE SHALL BE NO INTERFERENCE WITH TRAFFIC SIGNALS OR CROSSWALKS.
3. CONES SHALL BE 28" MINIMUM HEIGHT AND SHALL HAVE REFLECTORIZED SLEEVES FOR NIGHT WORK.
4. POLICE SHALL DIRECT TRAFFIC AS NECESSARY.

Permit #F00159242-G

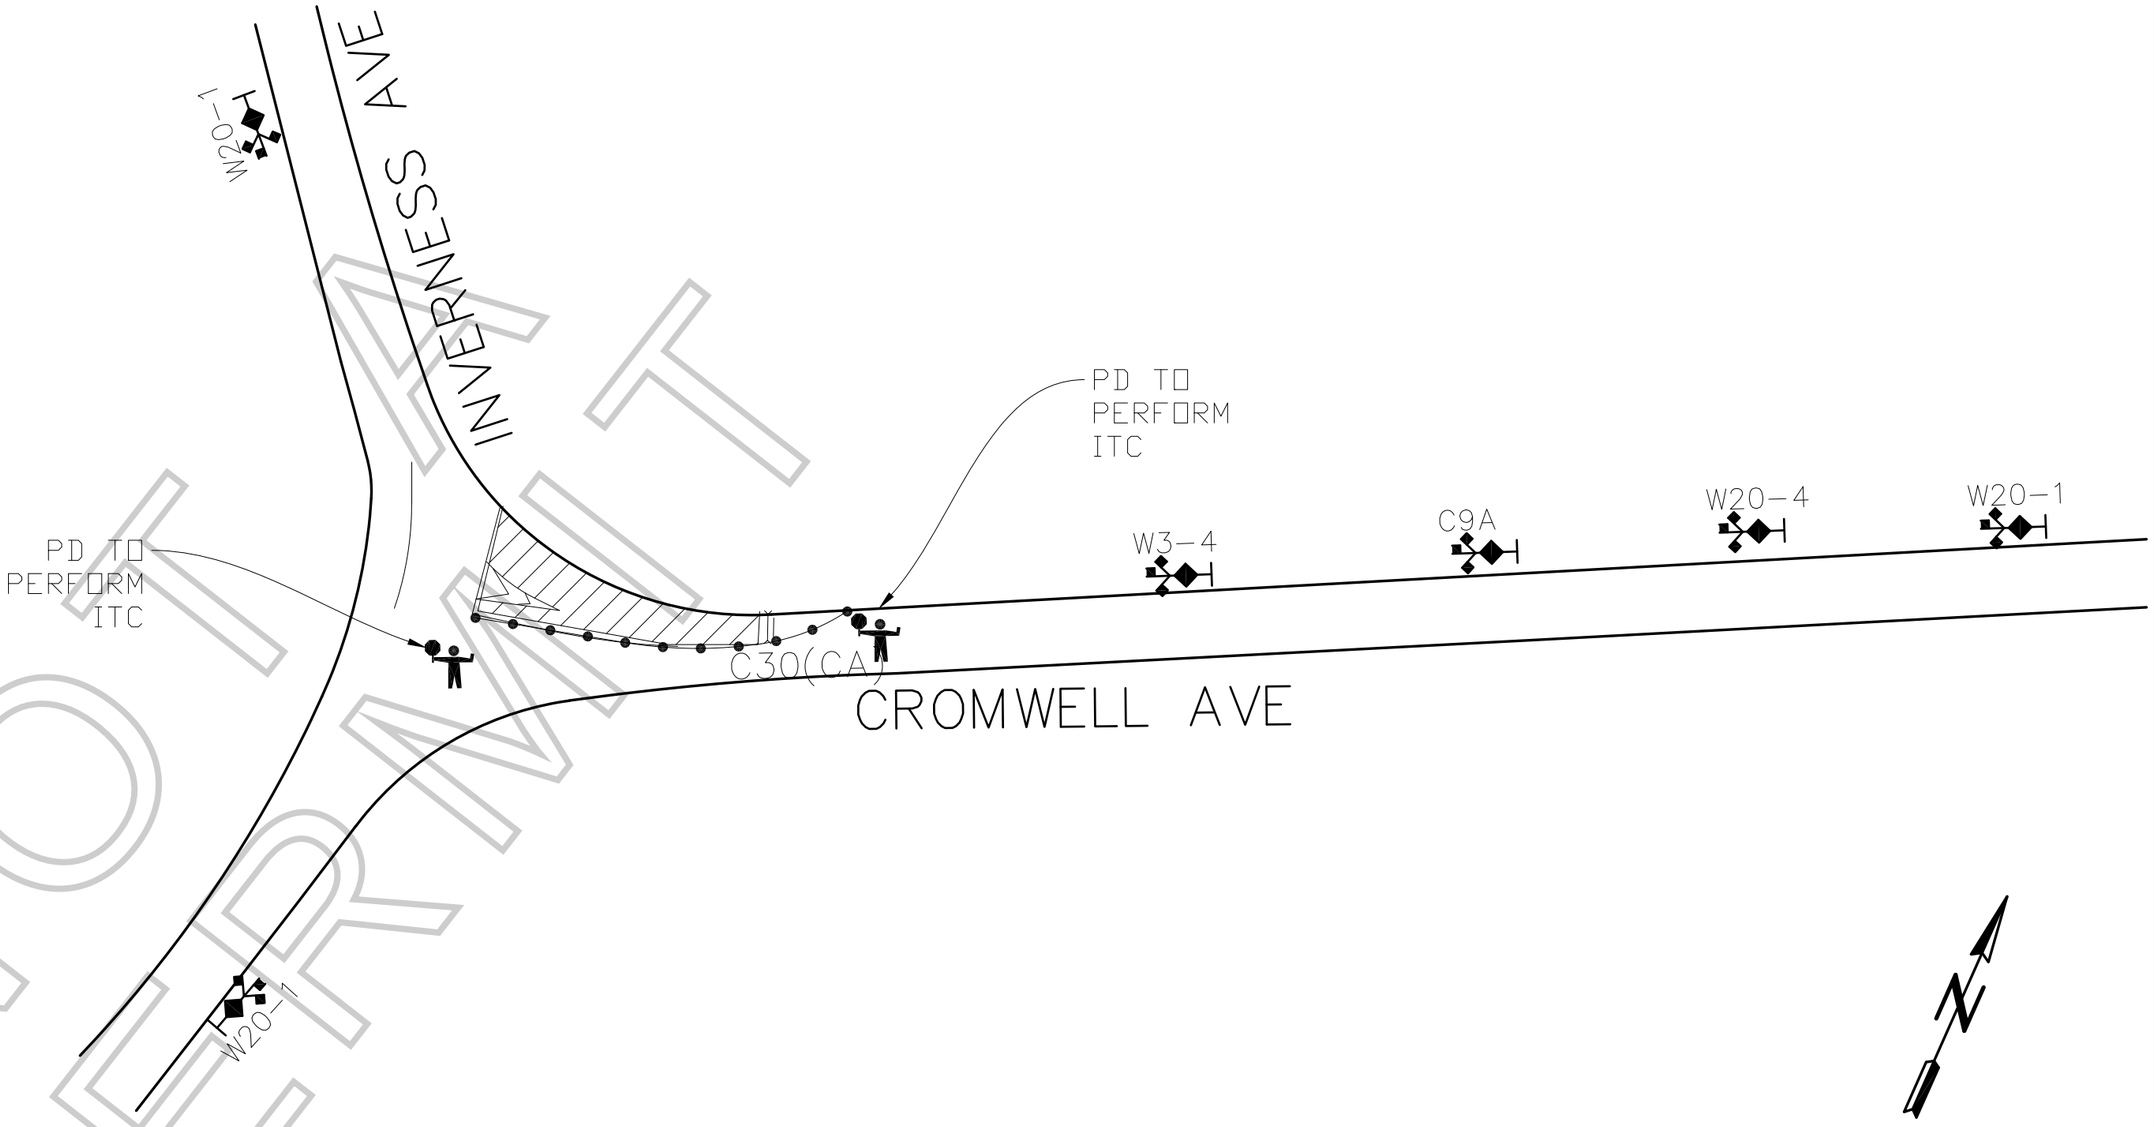

NOT A PERMIT

LEGEND:

- ADVANCE WARNING SIGN
- SIGN ON TYPE I BARRICADE
- TRAFFIC CONE 28" (REFLECTIVE)
- DETOUR ROUTE
- CLOSURE/WORK AREA

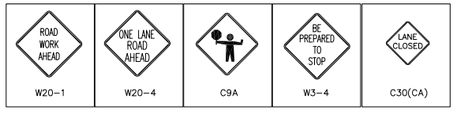

TCP DRAWN BY:
ISMAEL RODRIGUEZ
PACIFIC TRAFFIC CONTROL, INC.
323.981.0600 PH.
LIC # 944488

FILM LA COORDINATOR: SARAH NEUBAUER
FILM LA PERMIT # F-159242

CLOSURE INFO:

W/B DIRECTIONAL CLOSURE OF CROMWELL AVE, INVERNESS AVE-EAST 100'
12/12, 0700-1100

CBS TV STUDIOS
"DEAD TO ME"
LOCATIONS CONTACT:
KATIE KING 323-260-477 (4PPS)

GENERAL NOTES:

1. ALL SIGNING, STRIPING, AND TRAFFIC CONTROL DEVICES SHALL CONFORM TO THE CURRENT STATE OF CALIFORNIA DEPARTMENT OF TRANSPORTATION (CALTRANS) STANDARD PLANS AND STANDARD SPECIFICATIONS, CALIFORNIA M.U.T.C.D., AND ANY ADDENDUMS THERTO, AND AS SHOWN ON THESE PLANS.
2. THERE SHALL BE NO INTERFERENCE WITH TRAFFIC SIGNALS OR CROSSWALKS.
3. CONES SHALL BE 28" MINIMUM HEIGHT AND SHALL HAVE REFLECTORIZED SLEEVES FOR NIGHT WORK.
4. POLICE SHALL DIRECT TRAFFIC AS NECESSARY.